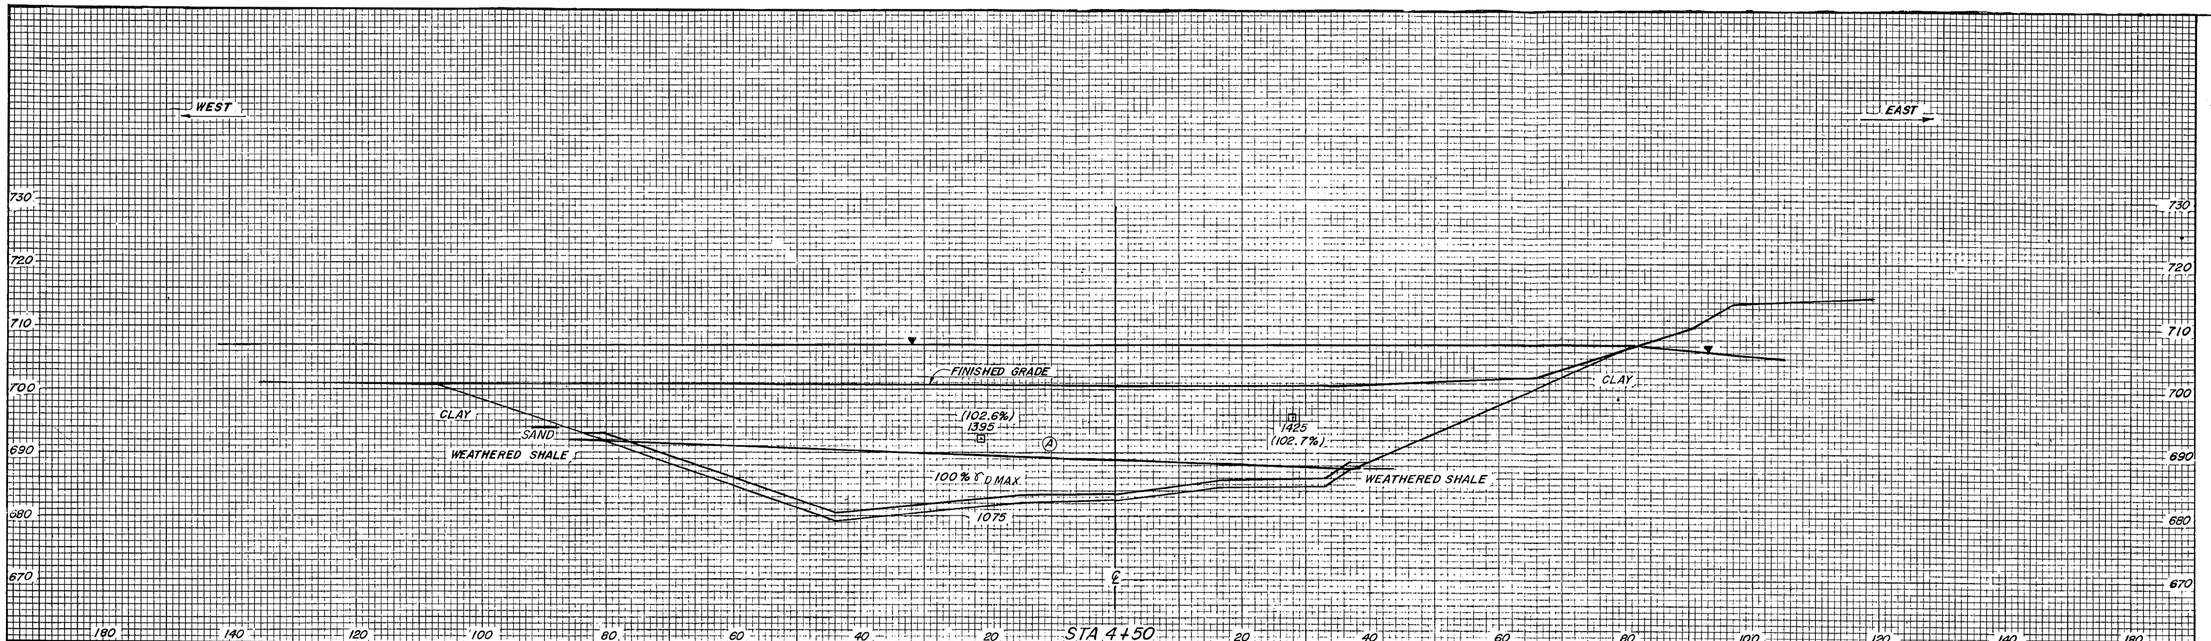


LEGEND

⊡ DENSITY TEST
1425 TEST NUMBER
(102.7%) %MAXIMUM DRY DENSITY ASTM D698
▼ WATER TABLE
Ⓐ POTENTIAL FAILURE PLANE

ADDED BY AMENDMENT 59

YARD

UNDERGROUND BARRIER TRENCH B
STA 4+50

WATTS BAR NUCLEAR PLANT
TENNESSEE VALLEY AUTHORITY
DIVISION OF CONSTRUCTION DESIGN

SUBMITTED | RECOMMENDED | APPROVED

KNOXVILLE | FSAR 2.5-605