

WHEREAS, the United States Department of Energy (the “DOE”) concluded in 2013 that a geologic repository for the permanent disposal of SNF and HLW will not be available until 2048, at the earliest; and

WHEREAS, the federal Blue Ribbon Commission on America’s Nuclear Future in 2012 recommended “prompt” efforts to develop one or more consolidated SNF and HLW interim storage facilities while further efforts are made to develop a permanent disposal site; and

WHEREAS, the Texas Commission on Environmental Quality (“TCEQ”) analyzed the challenges associated with creating a consolidated SNF and HLW interim storage solution in Texas in its March 2014 *Assessment of Texas’s High Level Radioactive Waste Storage Options* report (the “Report”); and

WHEREAS, the TCEQ, in the Report, noted that consolidated SNF and HLW interim storage in Texas would offer electricity consumers significant savings compared to storage at each nuclear power plant and that the siting and construction of a consolidated SNF and HLW interim storage facility is “not only feasible but could be highly successful” so long as the approach “minimizes local and state opposition through stakeholder meetings, finding volunteer communities, financial incentives, and a process that is considered fair and technically rigorous;” and

WHEREAS, the Texas Radiation Advisory Board issued an official statement of its position “that it is in the state’s best interest to request that Texas be considered by the Federal Government as a consolidated SNF storage site;” and

WHEREAS, the Governor of Texas noted that Texas should “begin looking for a safe and secure solution for HLW in Texas;” and

WHEREAS, the workforce, the geography, and the geology of Andrews County make it an ideal location for safe storage of radioactive materials, and Andrews County is a volunteer community that wishes to offer its unique resources to help solve the state’s and country’s SNF and HLW storage problems.

NOW, THEREFORE, BE IT RESOLVED AND ORDERED that the Commissioners Court of Andrews County, Texas, meeting in open session, believes that the construction and operation of a consolidated SNF and HLW interim storage facility in Andrews County (the “Facility”), licensed by the Nuclear Regulatory Commission and developed by WCS, will enhance the health, safety, and welfare of the citizens of Andrews County; and

BE IT FURTHER RESOLVED AND ORDERED that the Commissioners Court of Andrews County does hereby declare and express the commitment of Andrews County

to explore the development of the Facility, and in support thereof does hereby call upon and ask:

the State of Texas, all its agencies, officials and political subdivisions, and all members of the Texas congressional delegation to work cooperatively with all relevant entities towards the creation of the Facility, including taking actions to evidence approval of the development of the Facility, such as executing and delivering letters of support, cooperative agreements, or other documents needed in connection with the site selection, siting and licensing of the Facility; and


the State of Texas, all its agencies and officials, and all members of the Texas congressional delegation to assist Andrews County in securing all federal incentives that may be available, as a result of siting the Facility, from the DOE or another appropriate federal entity; and

BE IT FURTHER RESOLVED AND ORDERED that the Andrews County Judge is hereby authorized to negotiate terms of any interlocal agreements and other contracts and agreements related to financial incentives that may be available to Andrews County as a result of siting the Facility, which terms and agreements or contracts will be subject to approval by this Commissioners Court; and


BE IT FURTHER RESOLVED AND ORDERED that Andrews County is committed to exercising its regulatory and service-providing powers, including such powers as those related to transportation planning, infrastructure development, and police and fire protection, in a manner that protects the health, safety, and welfare of the citizens of Andrews County by facilitating the development of the Facility; and

BE IT FURTHER RESOLVED AND ORDERED that a copy of this resolution be sent to the Texas Governor, the Texas Lieutenant Governor, the Speaker of the Texas House, the State Representative for Texas House District 81, the State Senator for State Senate District 31, the United States Representative for Congressional District 11, the United States Senators for the State of Texas, the Commissioners of the United States Nuclear Regulatory Commission, and the United States Secretary of Energy.

Passed and Approved this 20th day of January, 2015.

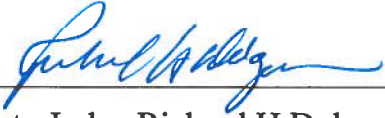


County Judge Richard H Dolgener

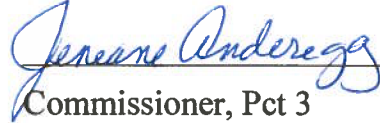

Commissioner, Pct 3

Jeneanne Andereggs

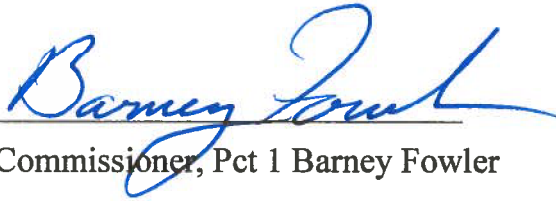

Commissioner, Pct 1 Barney Fowler




Commissioner, Pct. 4 Jim Waldrop

ATTEST:




County Clerk

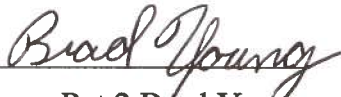


Commissioner, Pct 2 Brad Young

Appendix C

WCS Scenic Resources Photo Inventory – 2015

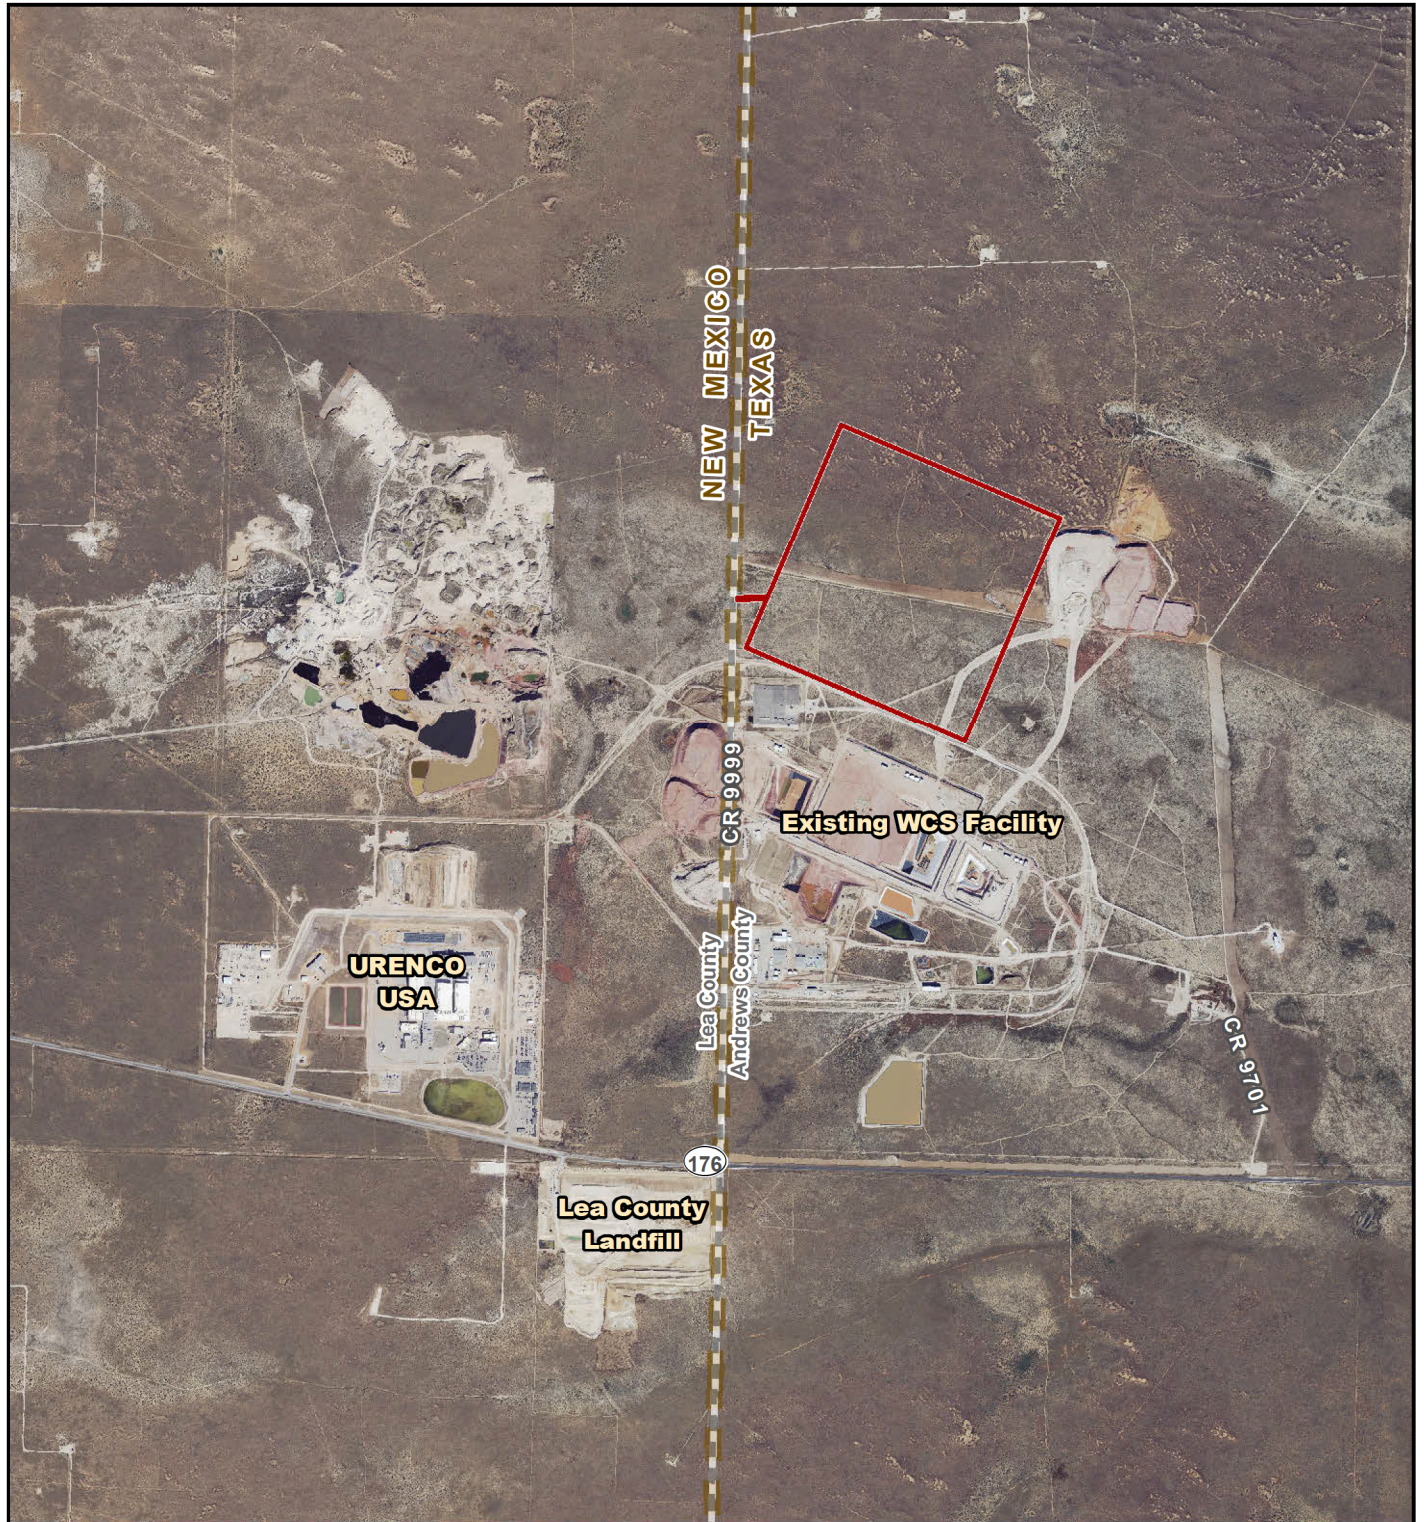

Project Location

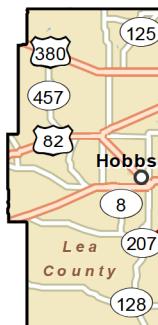

Andrews County

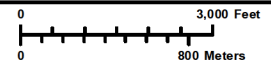


Figure C-1 Project Location


Proposed Consolidated Interim
Spent Fuel Storage Facility

COX | McLAIN
Environmental Consulting

Prepared for: WCS	1 in = 3,000 feet
Prepared by: SL	Scale: 1:36,000
	Date: 4/4/2016

Aerial Source: TNRIS (2015)

G:\Projects\WCS\Scenic_Figure C-1 Project Location_20160404.mxd

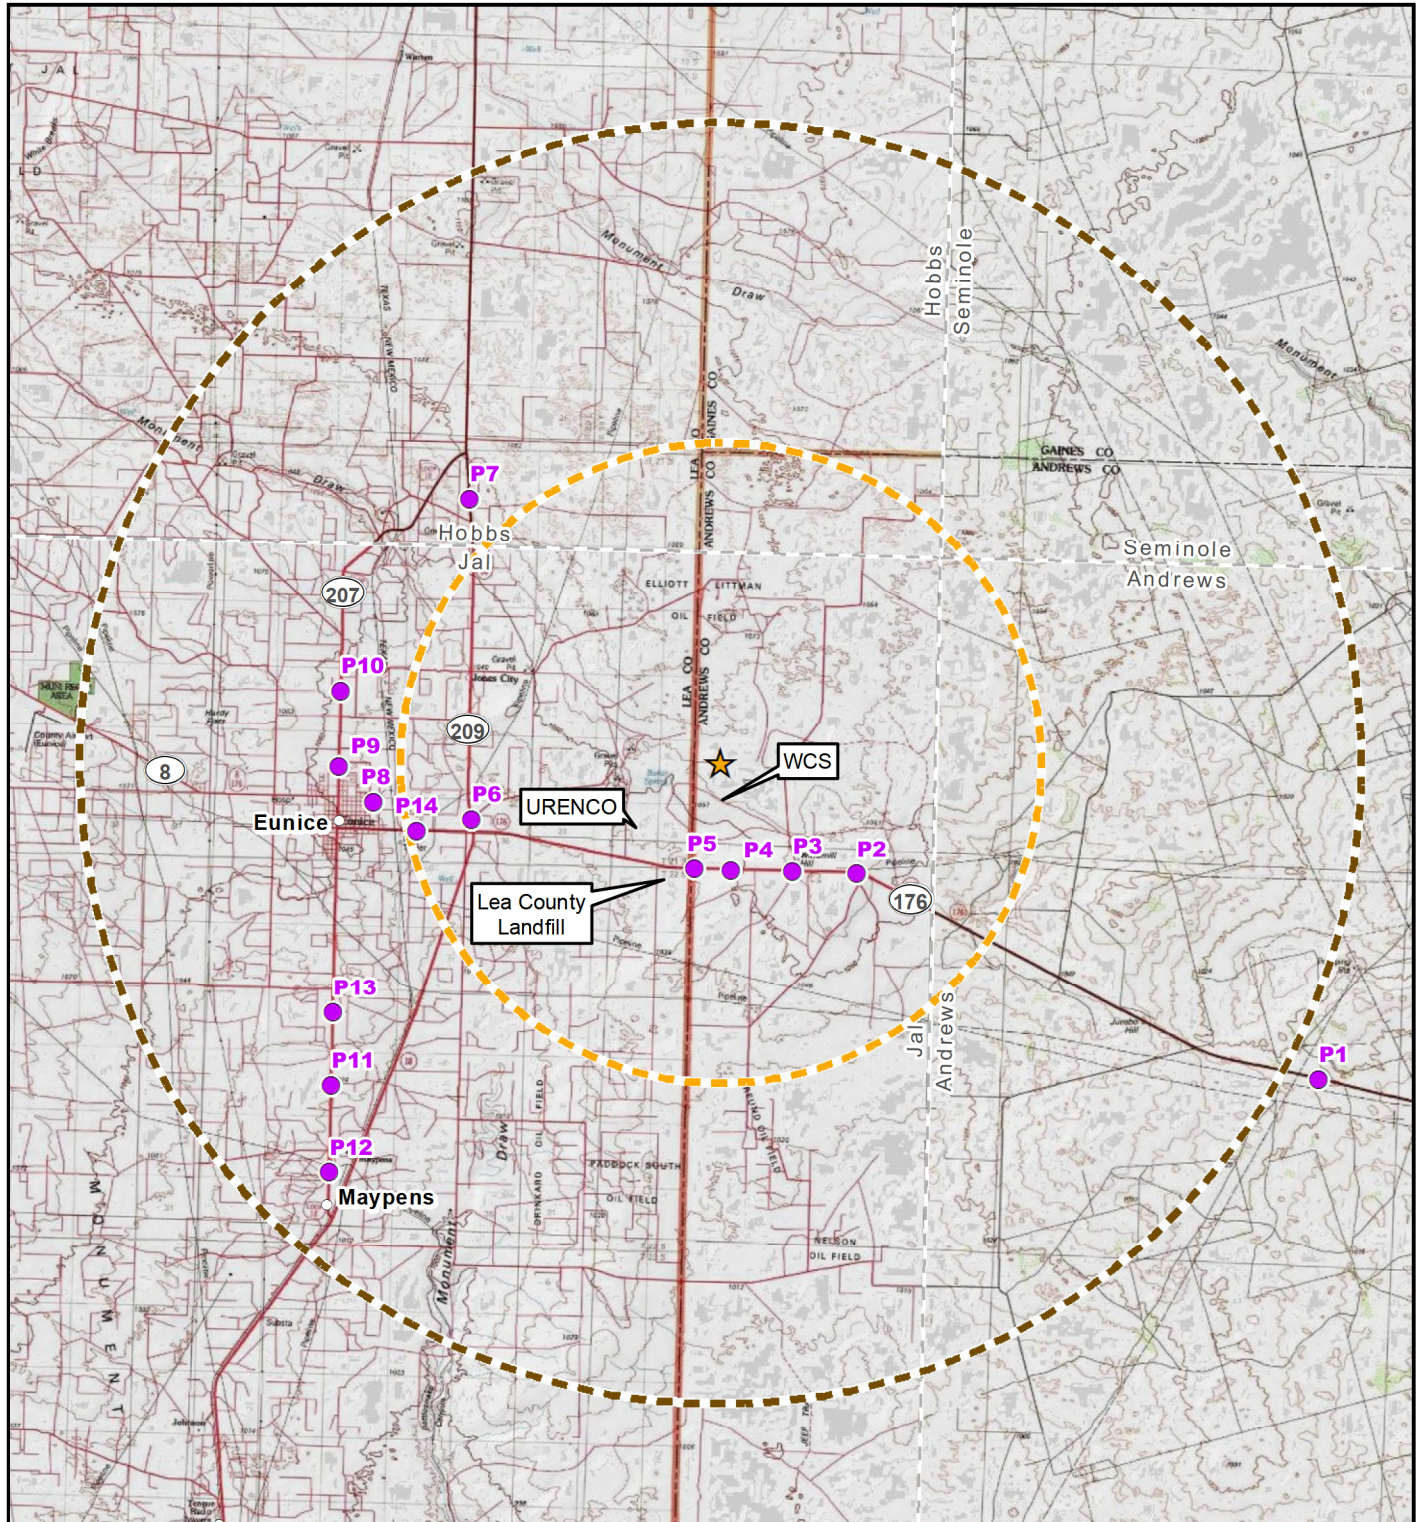

- ★ Proposed Facility
- Photo Location
- Proposed Facility 5-mile Radius
- Proposed Facility 10-mile Radius
- USGS 30' x 60' Quadrangle Boundary

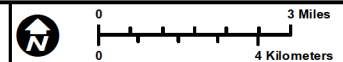


Figure C-2
Scenic Resources in the
Visual Resources Study Area
Proposed Consolidated Interim
Spent Fuel Storage Facility

COX | McLAIN
Environmental Consulting

Prepared for: WCS	1 in = 3 miles
	Scale: 1:190,080
Prepared by: SL	Date: 5/8/2015

Source: CMEC (2015)
 Basemap Sources: USGS Jal, New Mexico 30' x 60' Quadrangle (1978), USGS Andrews, Texas 30' x 60' Quadrangle (1991),
 USGS Seminole, Texas 30' x 60' Quadrangle (1992), USGS Hobbs, New Mexico 30' x 60' Quadrangle (1975)
 G:\Projects\WCS\Scenic_Figure C-2_Scenic Resources_20150508.mxd



Photo 1, facing slightly northwest from Highway 176 – background range (approximately 10.6 miles from center point of proposed CISF facility).



Photo 2, facing northwest from Highway 176 – foreground/mid-ground range (approximately 2.7 miles from centerpoint of proposed CISF facility).



Photo 3, facing northwest from Highway 176 – facility redbed piles in distance — foreground/ mid-ground range (approximately 2.0 miles from centerpoint of proposed CISF facility).



Photo 4, facing northwest from Highway 176 east of facility entrance; redbed piles and WCS buildings visible – foreground range (approximately 1.7 miles from centerpoint of proposed CISF facility).