53

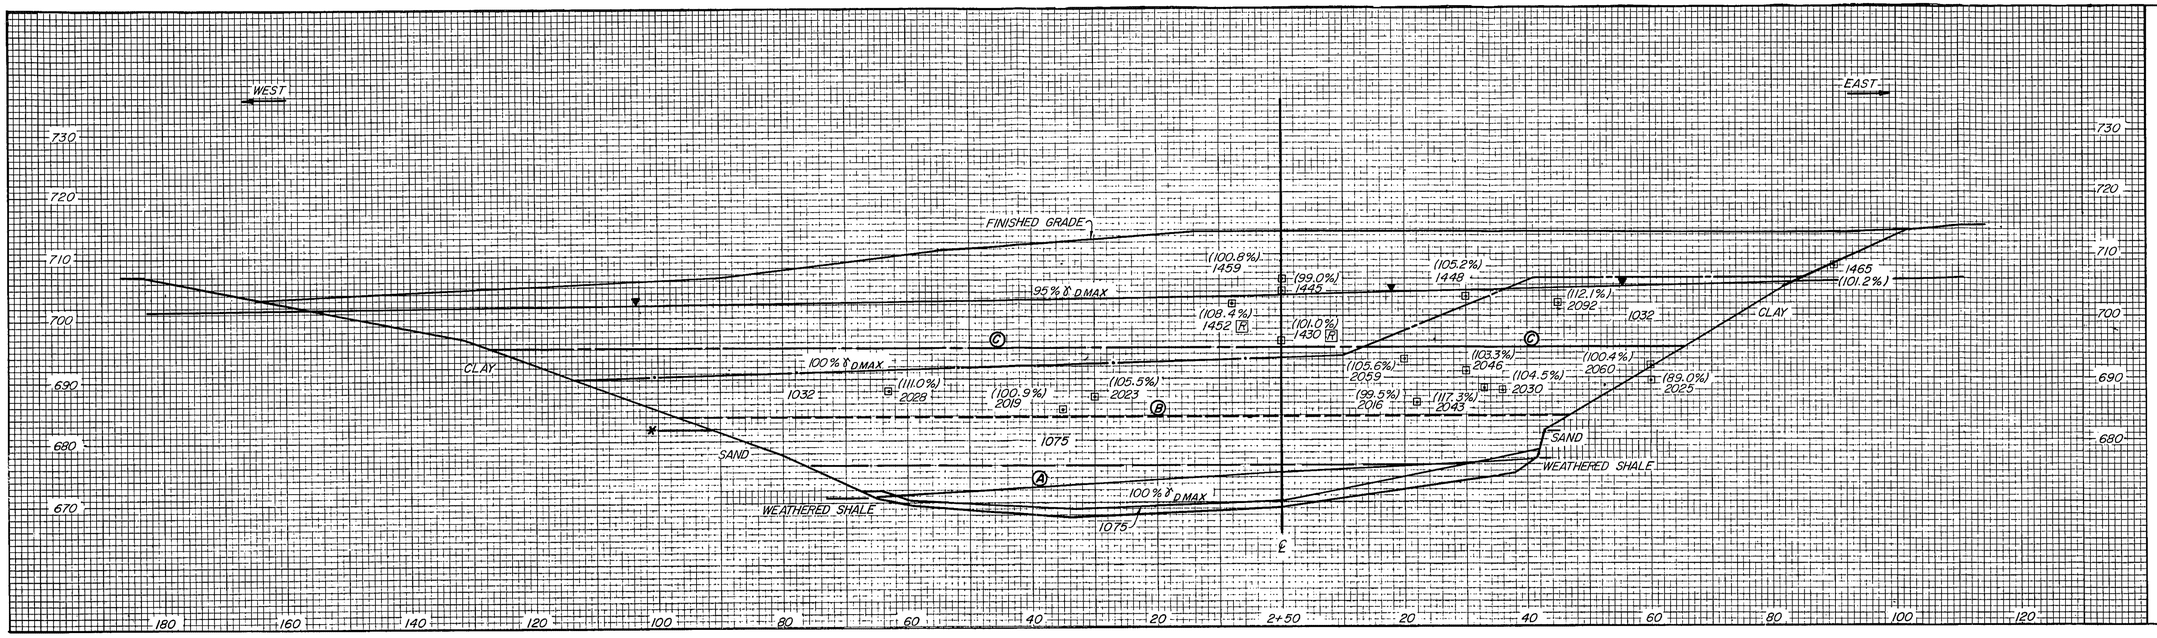


LEGEND

⊡ DENSITY TEST
2023 TEST NUMBER
(105.5%) % MAXIMUM DRY DENSITY ASTM D698 OR % RELATIVE DENSITY ASTM D2049

▼ WATER TABLE

Ⓐ POTENTIAL FAILURE PLANE

MATERIAL INTERFACES ——

——— 1075 CRUSHED STONE AND 100% γD MAX FILL

— — — 1075 AND 1032 CRUSHED STONE

——•—— 1032 CRUSHED STONE AND 100% γD MAX FILL

——— — 100% γD MAX AND 95% γD MAX FILL

——— — 1032 CRUSHED STONE AND 95% γD MAX FILL

———✱ ASSUMED INTERFACE

**ADDED BY AMENDMENT 59**

| | | | |
|---|---|---|---|
| 59 | ADD | | |

YARD

UNDERGROUND BARRIER
TRENCH B
STA 2+50

WATTS BAR NUCLEAR PLANT
TENNESSEE VALLEY AUTHORITY
DIVISION OF CONSTRUCTION DESIGN

| SUBMITTED | RECOMMENDED | APPROVED |
|---|---|---|
| KNOXVILLE | | FSAR 2.5-603 |