



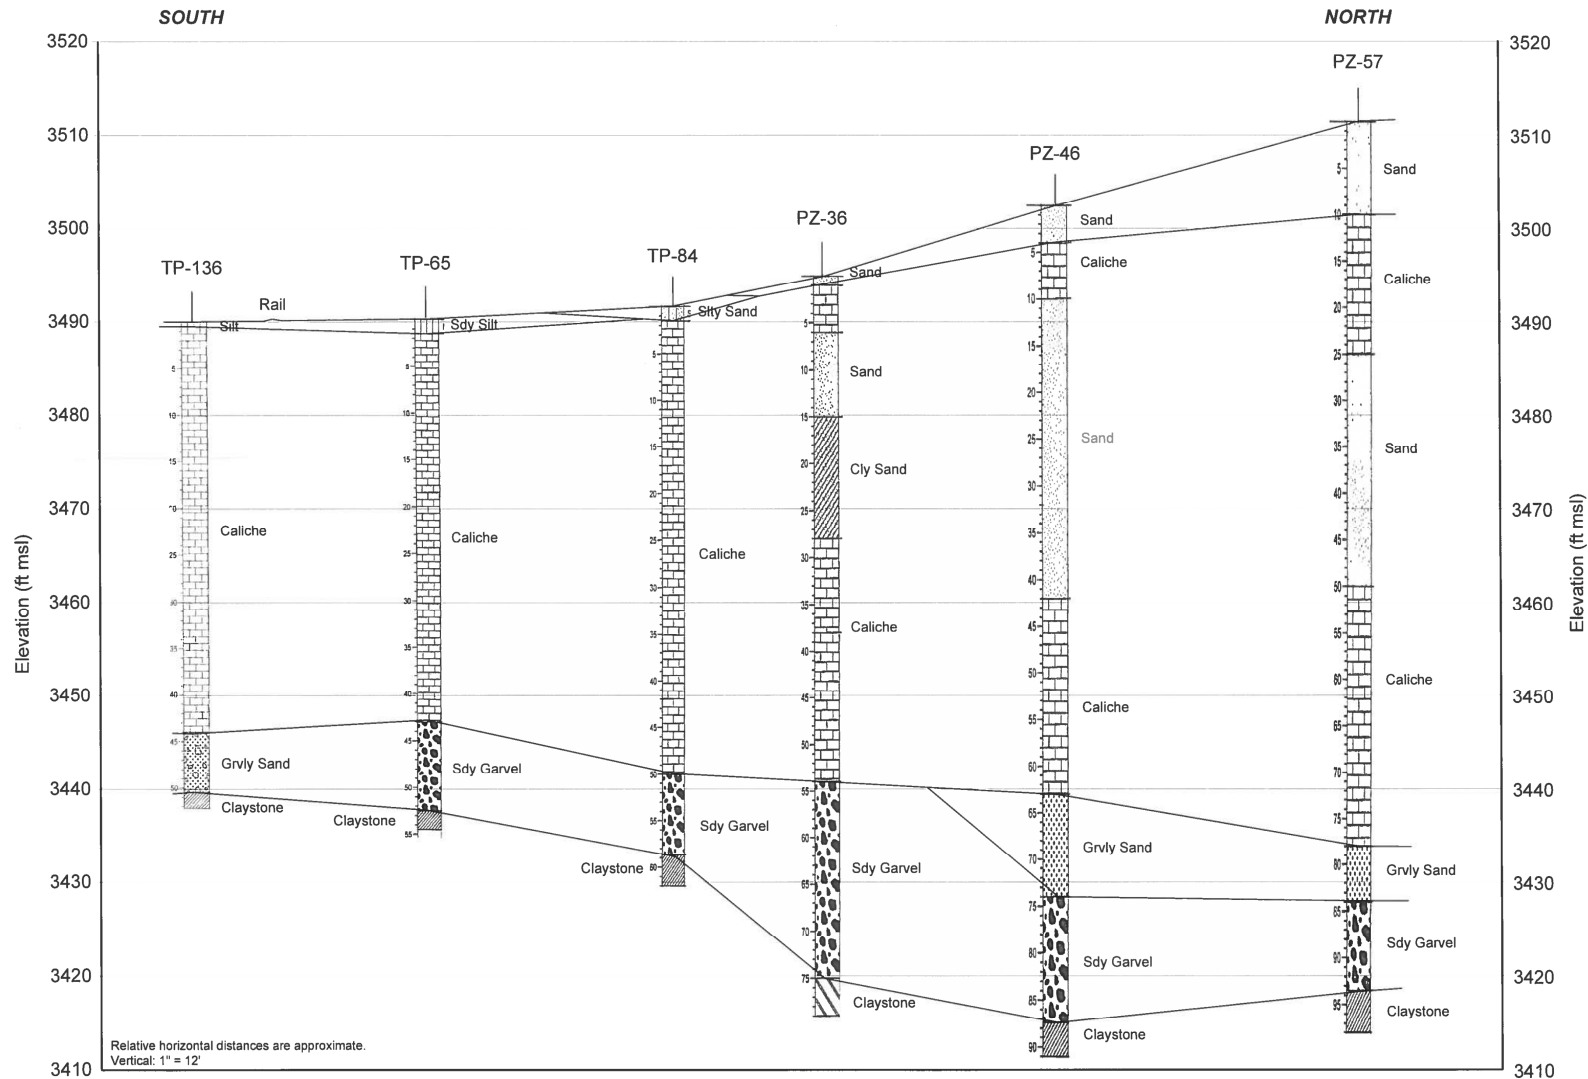

	
Date: 11/16/2015	Scale: AS SHOWN
Figure: 3.3-2	
Title: CROSS SECTIONS	

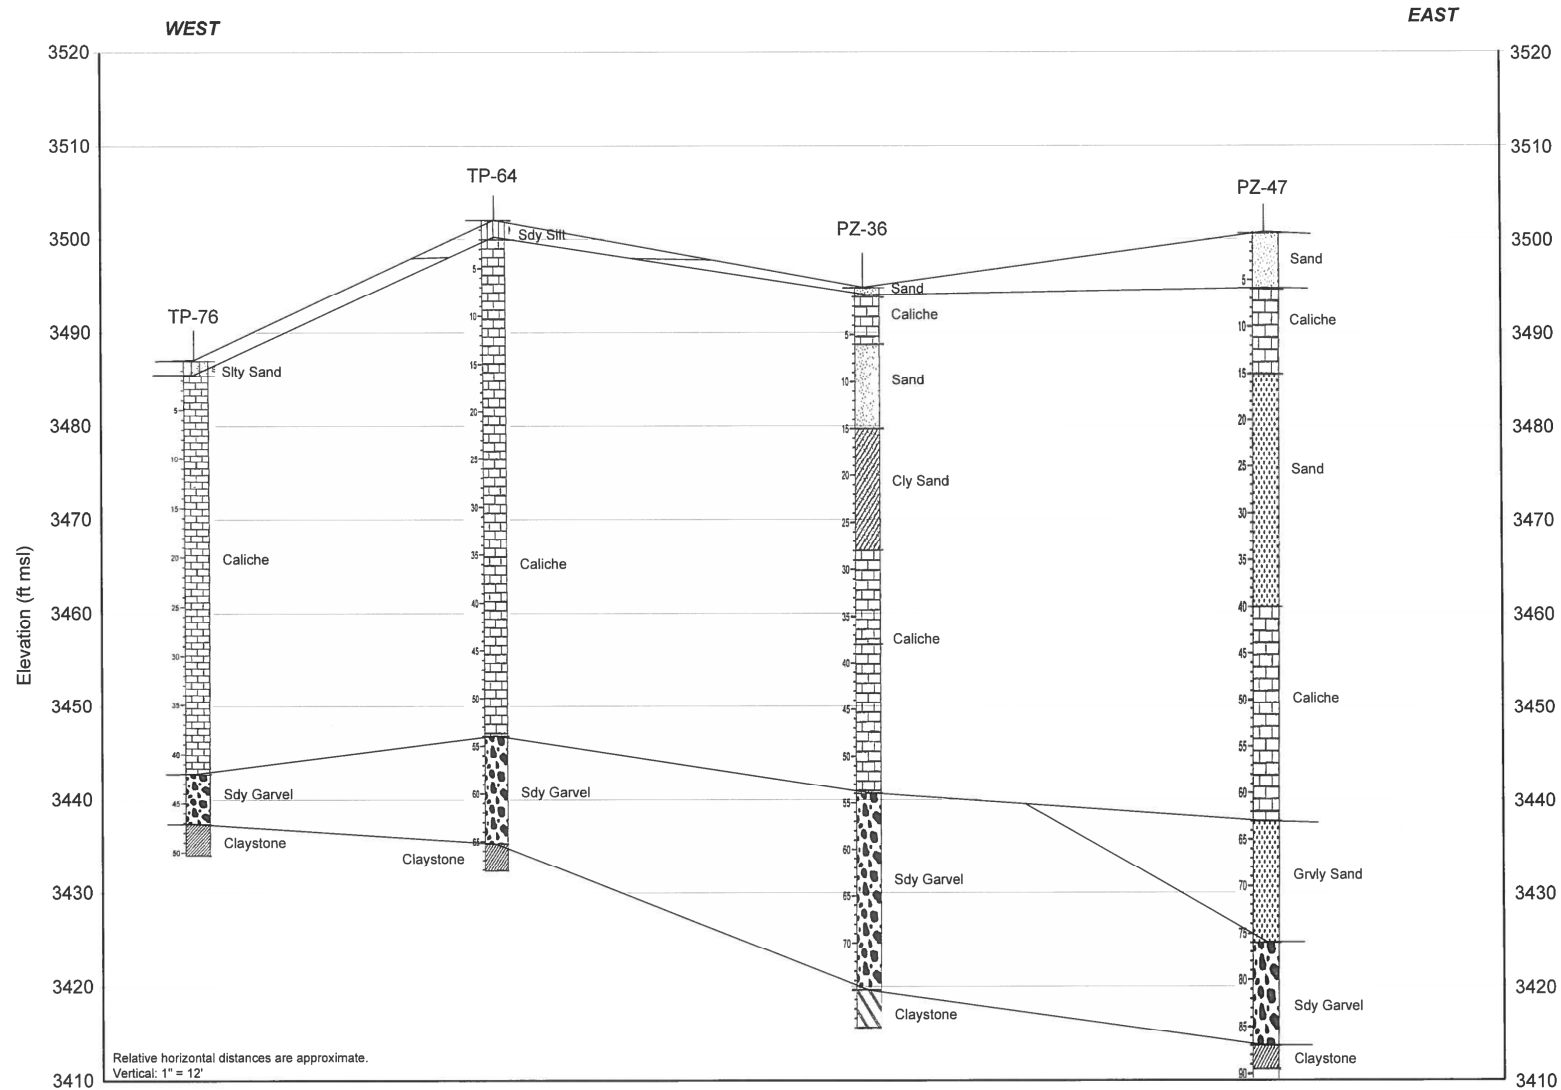

 WASTE CONTROL SPECIALISTS ANDREWS, TEXAS	
Date: 11/16/2015	Scale: AS SHOWN
Figure: 3.3-3	
CROSS SECTIONS	
Title:	

